10

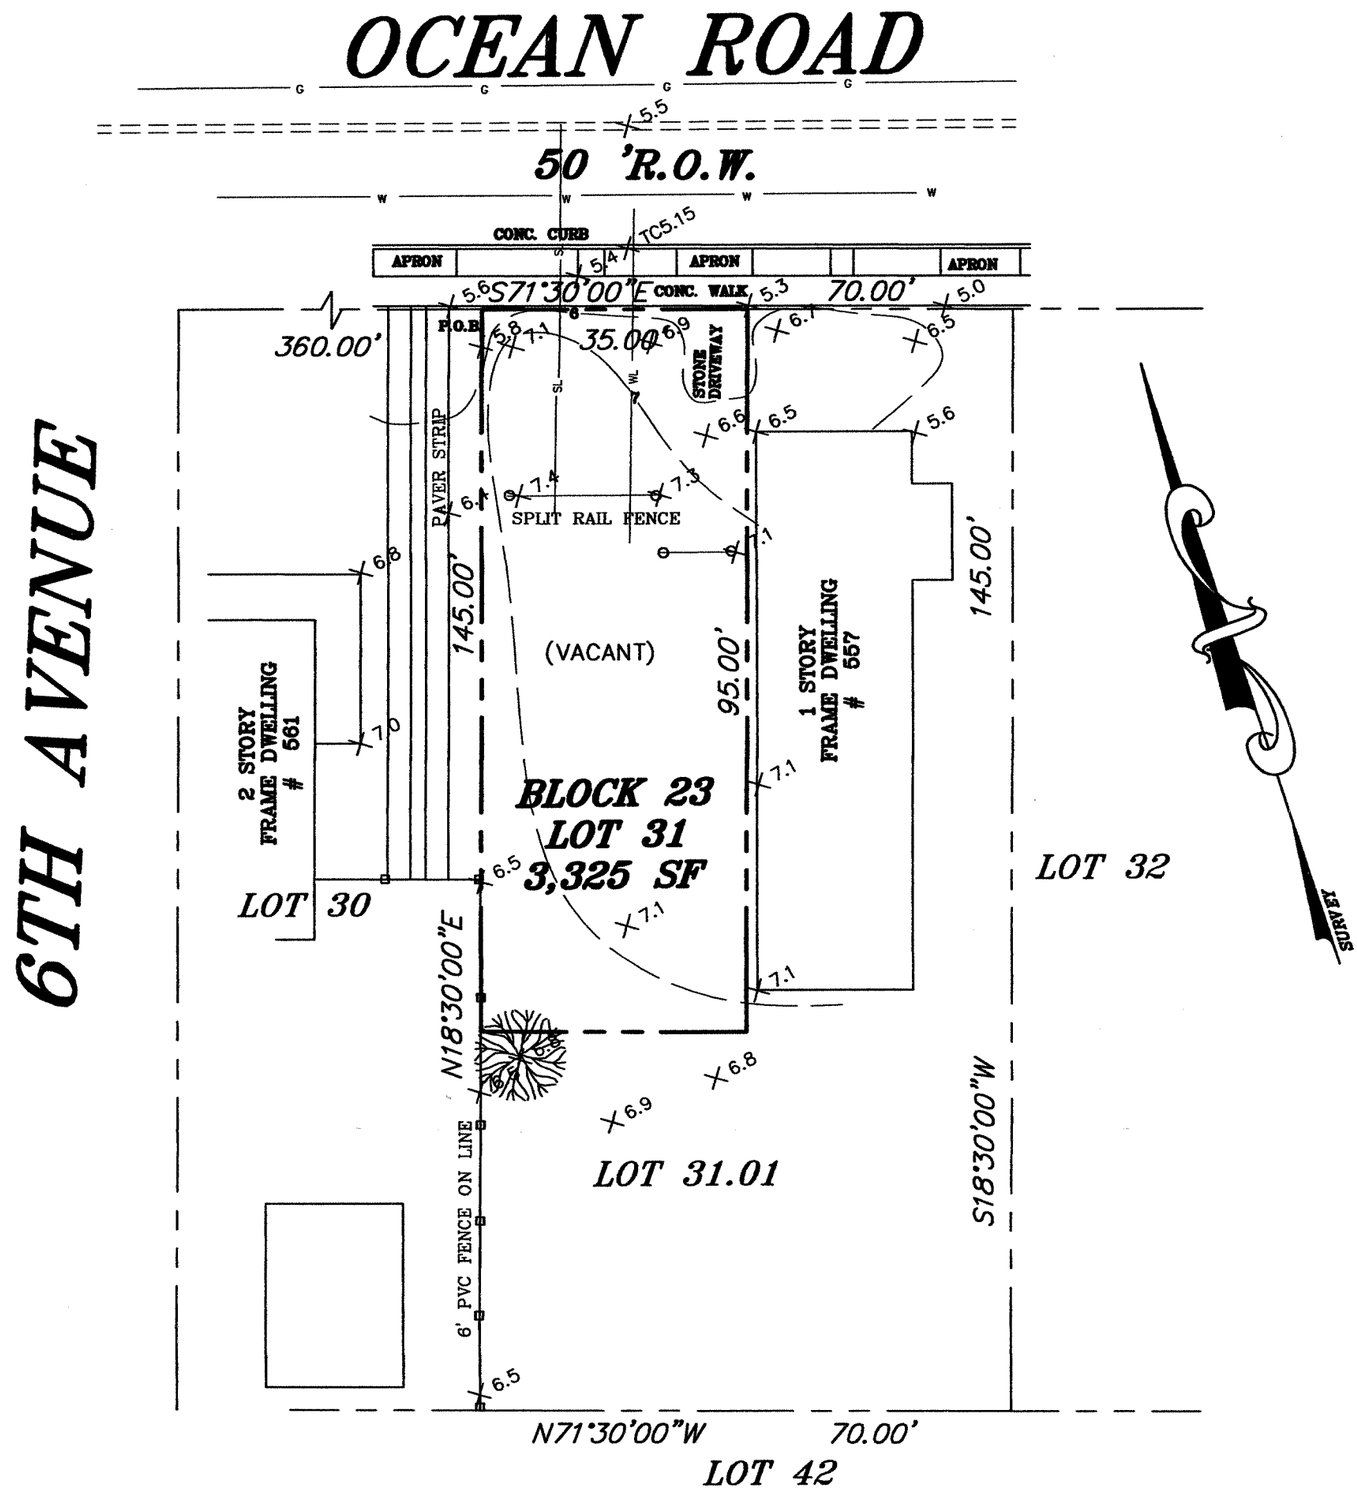

THIS SURVEY IS CERTIFIED TO:
1. MELANIE CARNESECCHI

REFERENCES:
1. TAX MAP SHT. 1
2. SURVEY BY ROBERT YURO ASSOC. DATED 10/24/03

A WRITTEN WAIVER AND DIRECTION NOT TO SET CORNER MARKERS HAS BEEN OBTAINED FROM THE ULTIMATE USER PURSUANT TO P.L.2003, c.14(C45:8-36.3) AND N.J.A.C. 13:40-5.1(d)

NOTES; THIS SURVEY IS SUBJECT TO ANY EASEMENTS OF RECORD AND OTHER PERTINENT FACTS WHICH MAY BE DISCLOSED BY A TITLE SEARCH. UNDERGROUND STRUCTURES AND/OR UTILITIES NOT LOCATED BY THIS SURVEY.

ONLY COPIES FROM THE ORIGINAL OF THIS SURVEY MARKED WITH THE LAND SURVEYOR'S EMBOSSED SEAL SHALL BE CONSIDERED TO BE VALID COPIES.

UNAUTHORIZED ALTERATION OR ADDITION TO A SURVEY BEARING A LICENSED LAND SURVEYORS SEAL IS ILLEGAL AND PUNISHABLE BY LAW.

THIS SURVEYOR IS NOT QUALIFIED TO MAKE ANY DETERMINATION AS TO THE EXISTENCE OF WETLANDS AND/OR TOXIC WASTES. NO STATEMENT IS BEING MADE BY THE FACT THAT NO EVIDENCE OF WETLANDS AND/OR TOXIC WASTES IS PORTRAYED HEREON. THE CLIENT SHOULD PURSUE THESE MATTERS AS ITEMS SEPARATE AND APART FROM THIS SURVEY.

THIS SURVEY IS MADE ONLY TO NAMED PARTIES FOR PURCHASE AND/OR MORTGAGE OR TO DELINEATE PROPERTY FOR NAMED PARTIES.

SURVEY OF PROPERTY
LOT 31 BLOCK 23
BOROUGH OF SPRING LAKE HEIGHTS
MONMOUTH COUNTY, NEW JERSEY

THE CANNON GROUP, P.C
100 JACK MARTIN BOULEVARD, 2nd FLOOR
BRICK, NEW JERSEY, 08724
PHONE (732) 458-0003 FAX (732) 458-1103
MICHAEL T. CANNON
PROF. ENGINEER & LAND SURVEYOR N.J. LIC. #34691

REVISION

CHK:	MTC
DRN BY	MTC
DATE	2/24/20
SCALE	1"=20'
JOB #	20002
DWG #	SURVEY
SHEET	1 OF 1